


DASARAHALLI ROAD

Job-code- 006-20-000003

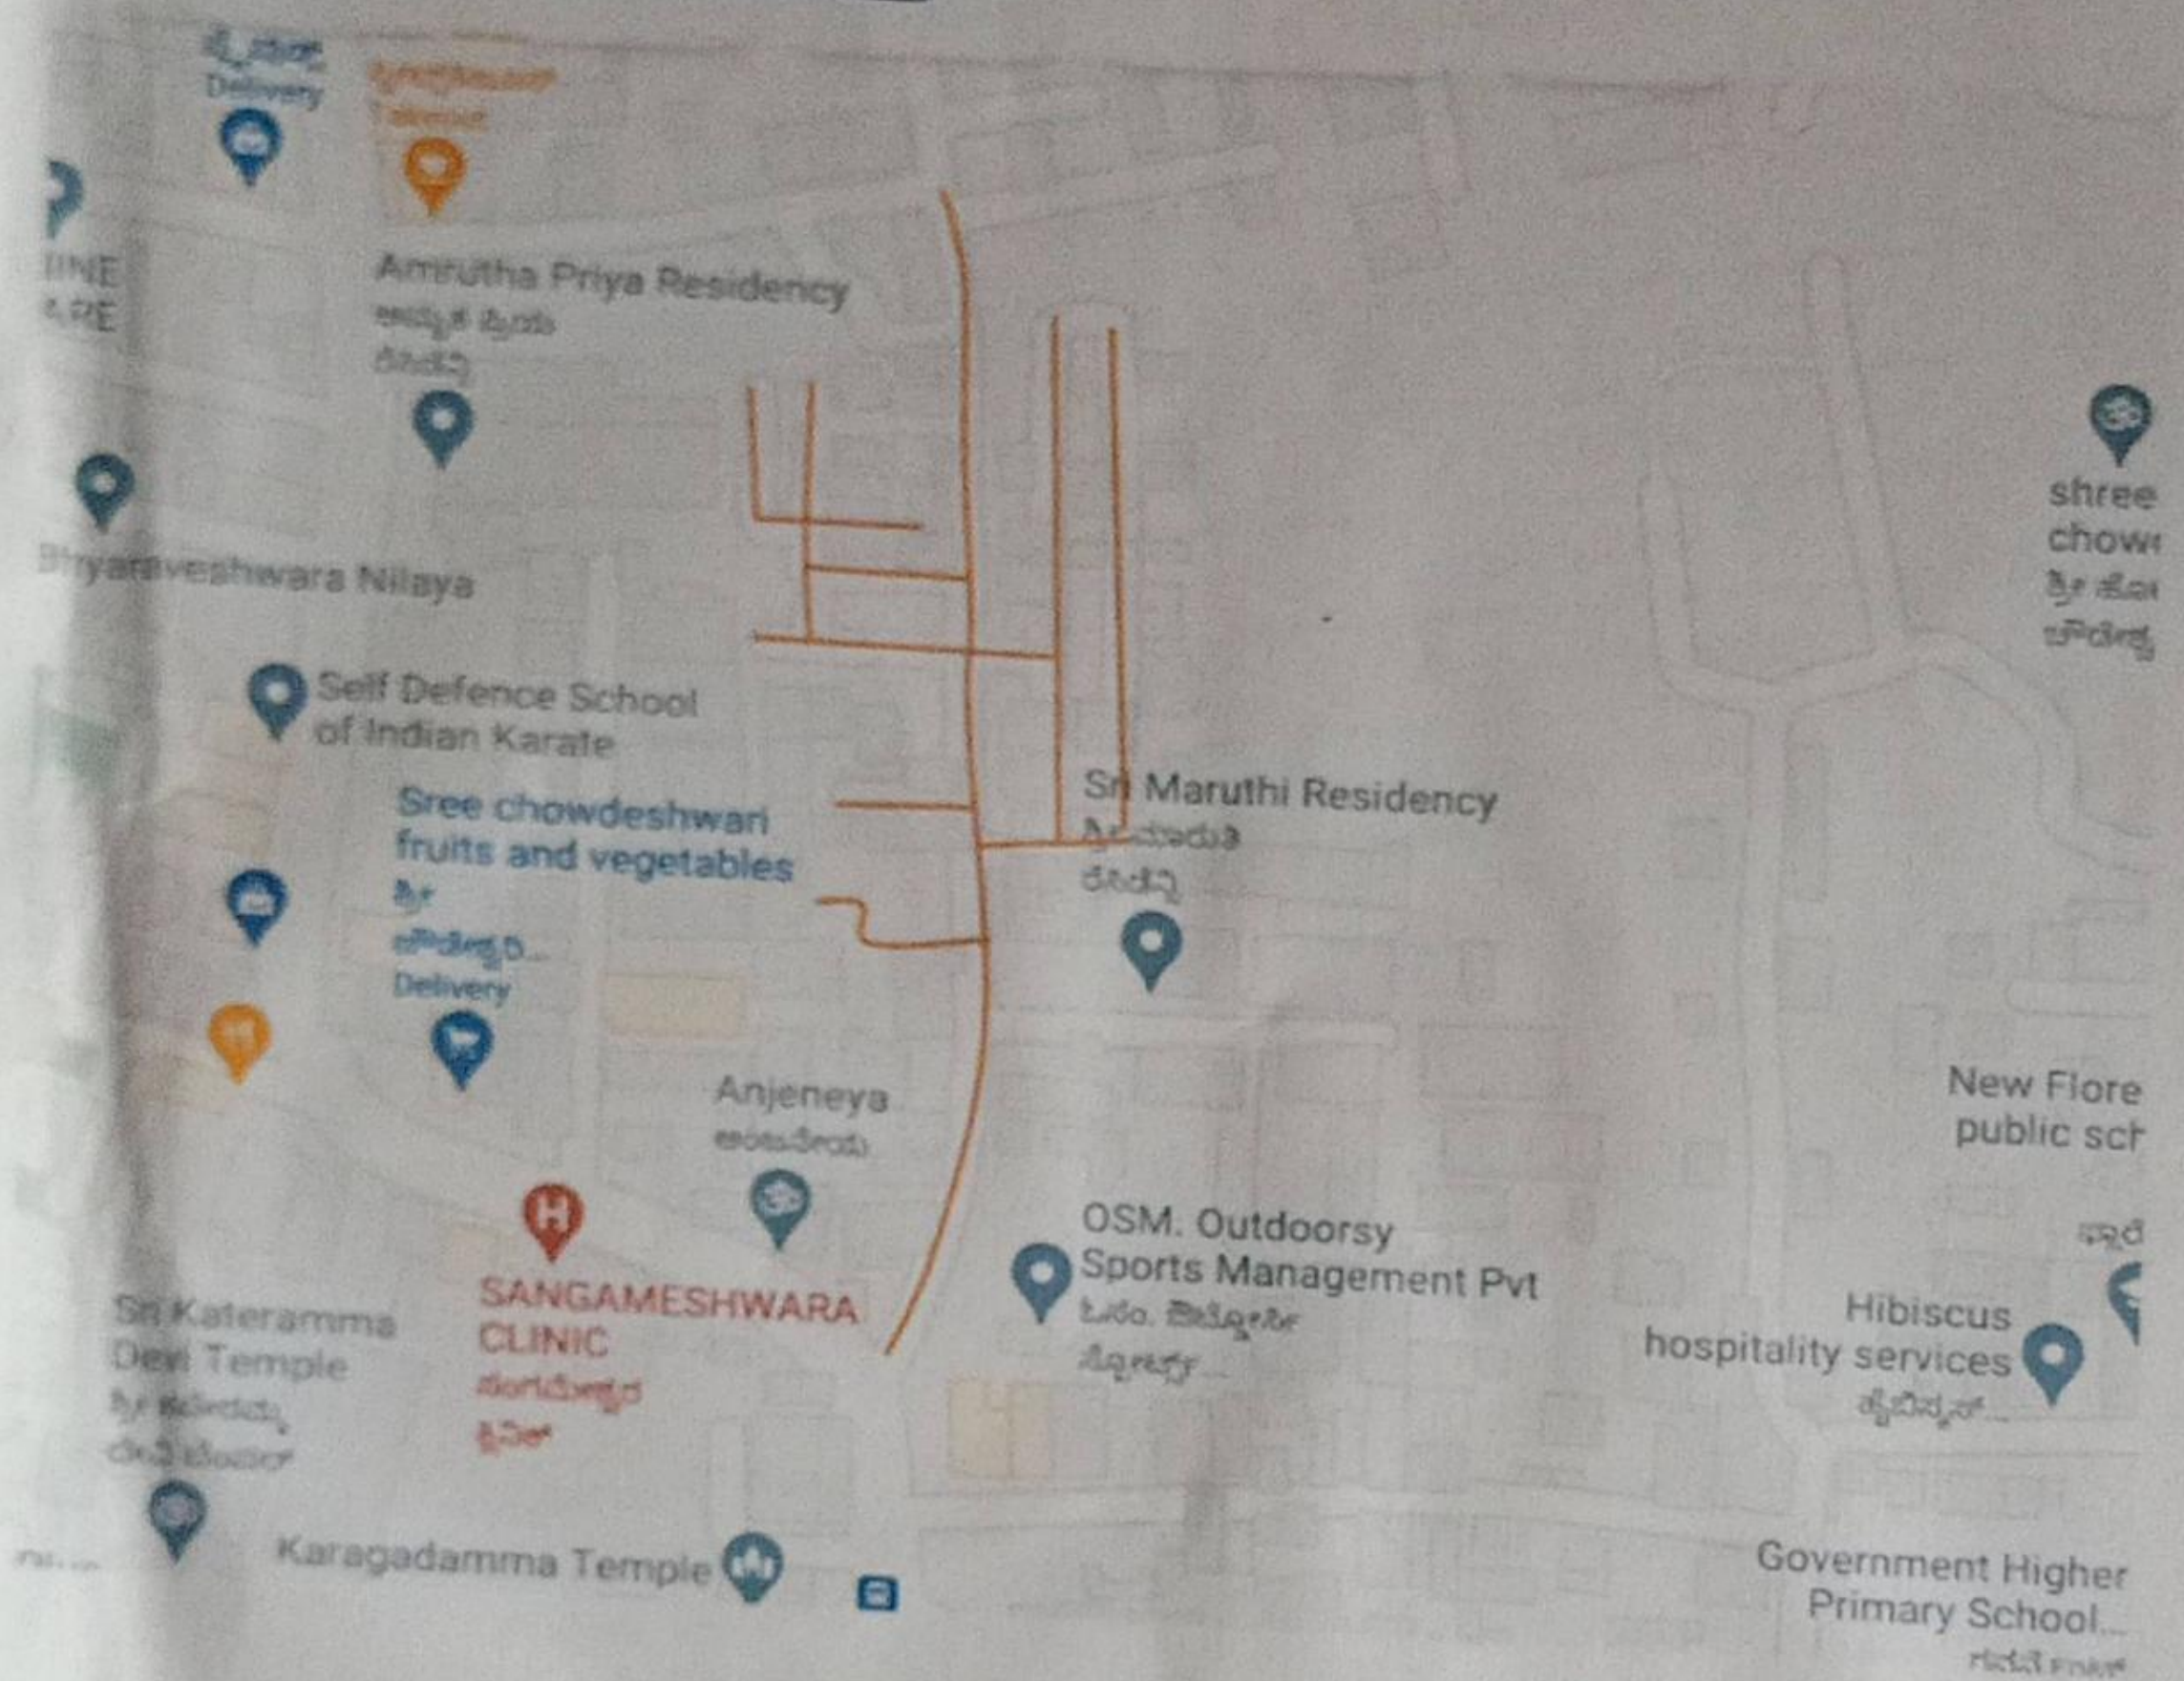


[Handwritten signature]

[Handwritten signature] 25/10/21
Asst. Executive Engineer
Project Division
Yelahanka Zone
BBMP, Bangalore - 92

Project Division
Yelahanka Zone
BBMP

Name of work : Construction of CC Drains & Roads in Dasarahalli village in ward no. 06.

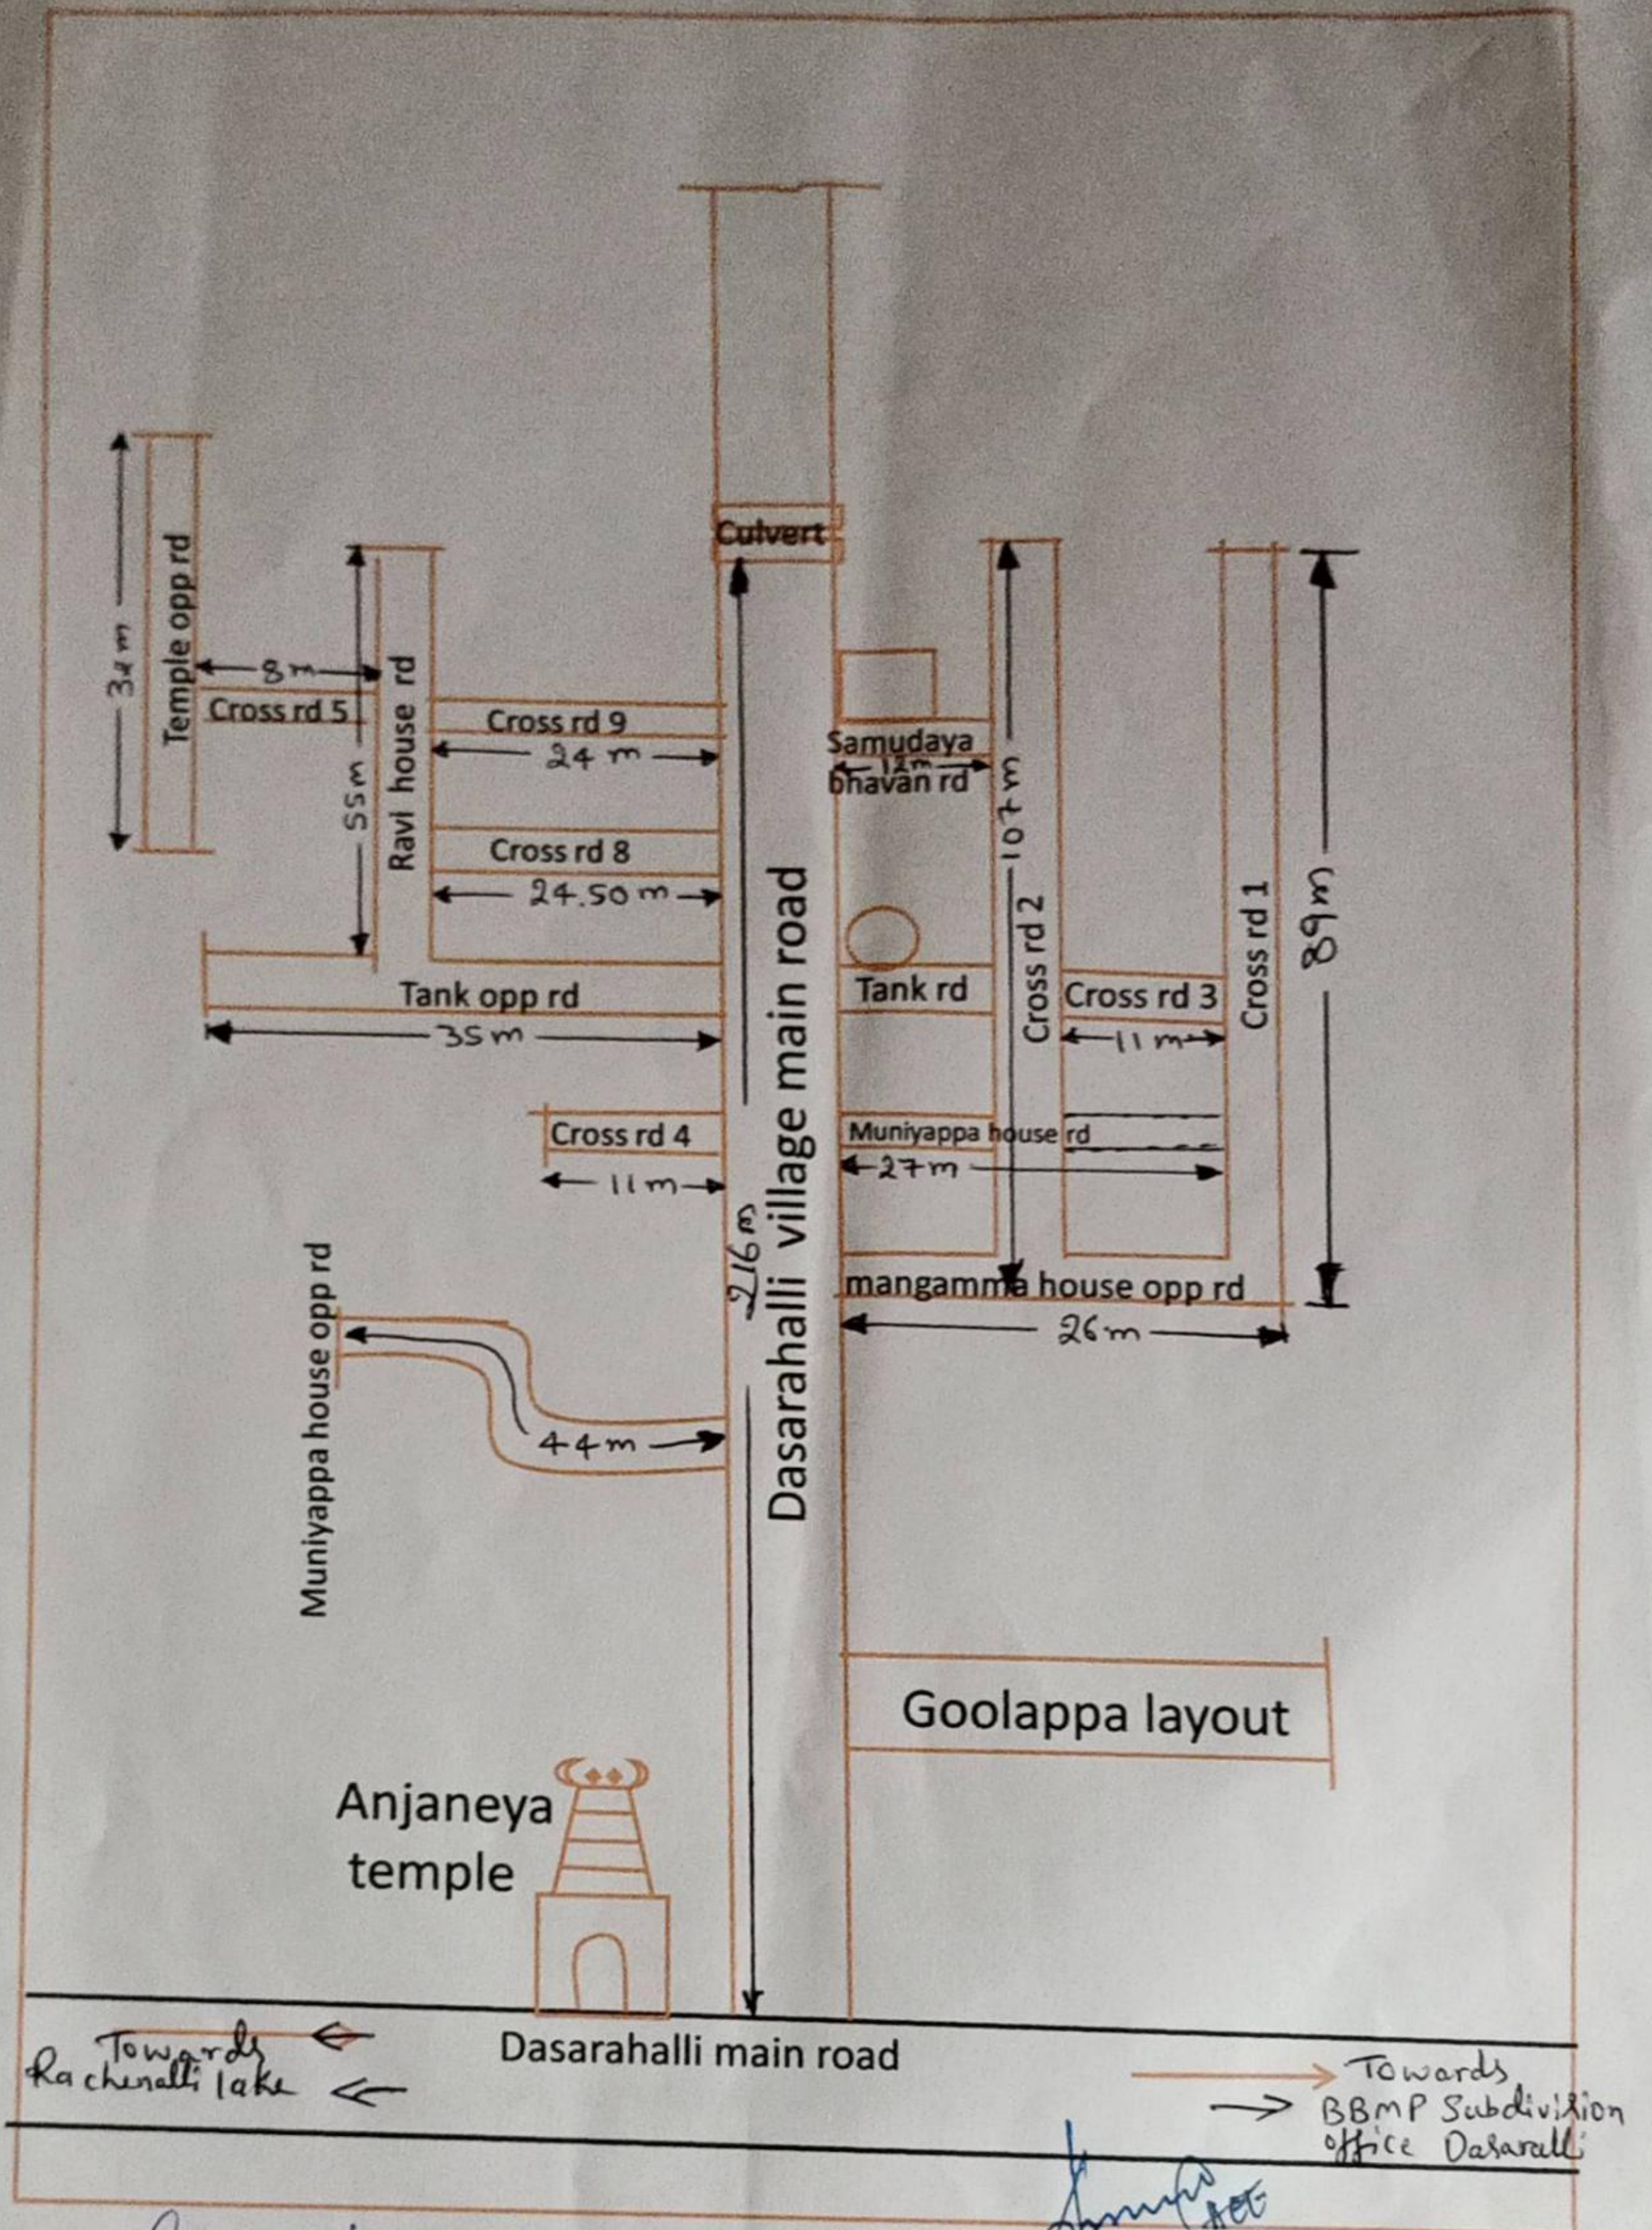

Asst. Executive Engineer
Project Division
Yelahanka Zone
BBMP, Bangalore - 92